


S2

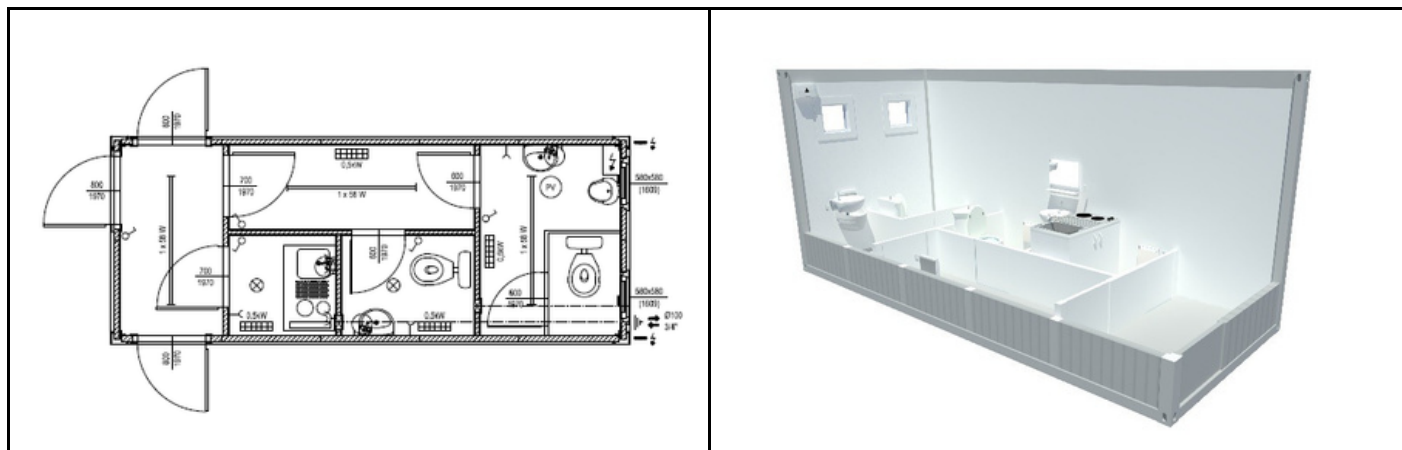

External dimensions:			Internal dimensions:		
Length	6,055	[m]	Length	5,855	[m]
Width	2,435	[m]	Width	2,235	[m]
Height	2,790	[m]	Height	2,500	[m]
Area	14,74	[m ²]	Area	13,09	[m ²]
Technical description					
Construction	- a steel structure made from rolled sections, painted in RAL 7040		Window	- PVC, white, 4/16/4 glazing, - 2 x 58 x 58 cm, tilt-and-turn – aluminium drip cap	
Roof	- 0.6 mm thick galvanised sheet metal, flat - girders made of steel sections - roof drainage via downpipes in each column - 120 mm thick mineral wool insulation - 10 mm thick laminated board - U=0.30 W/m²K		External doors	- steel door, dimensions: 80 x 200 cm, with handles and a mortise lock	
Floor	- 1.5 mm thick PVC floor covering, beige (marble effect), fully bonded, with welded joints - 22 mm thick CETRIS board - 100 mm thick mineral wool insulation - steel grating, finished on the underside with 0.6 mm thick galvanised sheet metal - live load – 2.5 kN/m² - U = 0.34 W/m²K		Internal doors	- panelled door, dimensions: 80 x 197 cm - bathroom door, dimensions: 60 x 197 cm	
External walls	- 0.6 mm thick galvanised profiled sheet metal - structure made of wooden profiles, 60 mm high - 60 mm thick mineral wool insulation - 10 mm thick laminated board - U = 0.57 W/m²K		Electrical installation	- TN-S power supply system, 3+N+PE, 3x 230/400 V, 50 Hz, Fittings: 2 light fittings (2 x 36 W), 2 ceiling-mounted floodlights (60 W), 2 plug sockets, 3 light switches, 1 instantaneous water heater, IP30 distribution board (4-pole residual current device (30 mA))	
Portion walls	- 10 mm thick double-sided laminated board - structure made of galvanised steel sections.		Heating	- electric convector heater with a power rating of 4 x 0.5 kW	
			Plumbing	- surface-mounted installation using plastic profiles - fittings: 2 toilet bowls, 1 urinal, 2 washbasins, 1 kitchenette with a two-ring hob and a sink, 2 wall-mounted fans - connections: water – 3/4", drainage – ϕ100	